Intended Phase Start Date ~~28 August 2003~~ 23
Intended Phase End Date ~~28 August 2004~~ 04

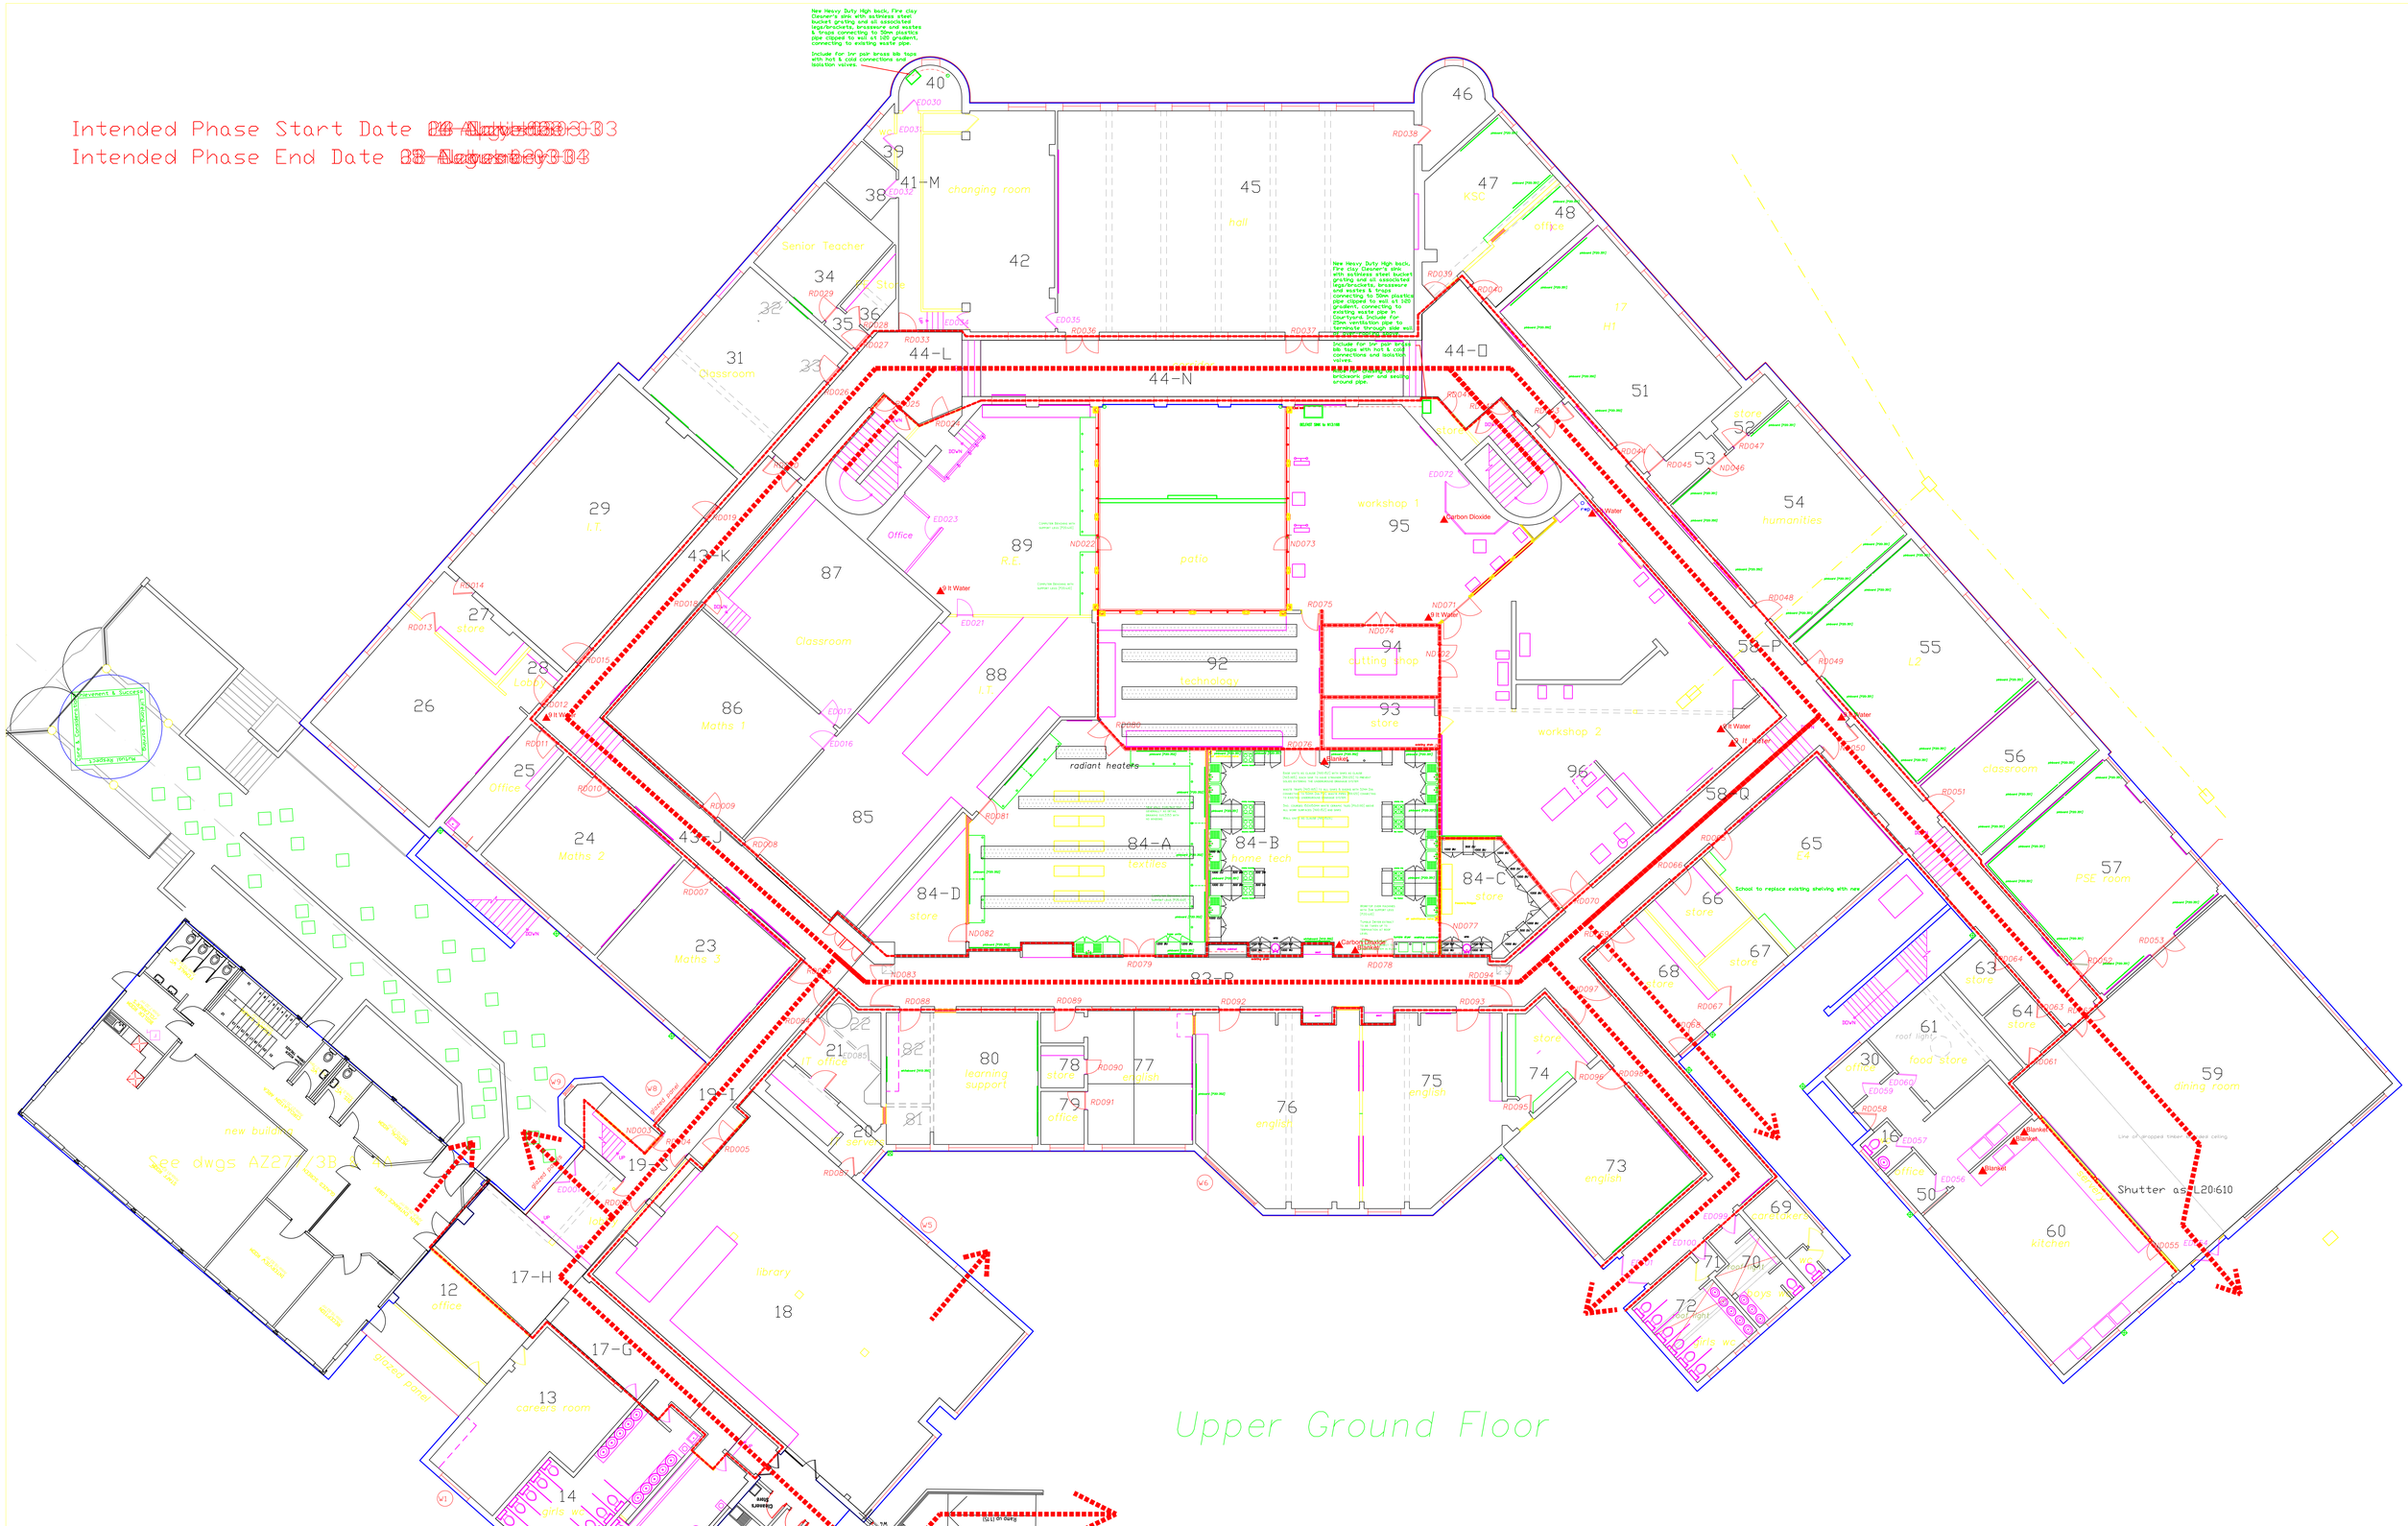

Sheffield Design & Property
Architects Division
2-10 CARBROOK HALL ROAD SHEFFIELD S9 2DB
Tel. 0114 2736036 Fax. 0114 2736299 Email. admin@sdandp.demon.co.uk
Sheffield Design & Property. Acting Head of Service I G Taylor ARICS

SCHEME: DWG & REV
AX165 AL(0)37

- Do not scale from this drawing.
- All dimensions to be checked on site
- Any errors /omissions to be reported immediately.
- If in doubt, ask
- No reproduction of this drawing in any form without permission
- Maps are reproduced from Ordinance Survey with permission of HMSO Crown copyright

REV	DATE	REVISIONS	DRAWN	CHECKED	REV	DATE	REVISIONS	DRAWN	CHECKED	NOTES

CLIENT: Education
SCHEME: Parkwood High School Refurbishment
TITLE: Proposed Upper Ground Floor Plan FIRE STRATEGY

STATUS: Comments
A0
DRAWN: KNS
SCALE: 1:100
CHECKED: MAS
DATE: 27-05-02
SCHEME NO: AX165
DWG. NO. AL(0)37
REV

Sheffield City Council
Development Environment & Leisure
Sheffield Design & Property

PDF processed with CutePDF evaluation edition www.CutePDF.com