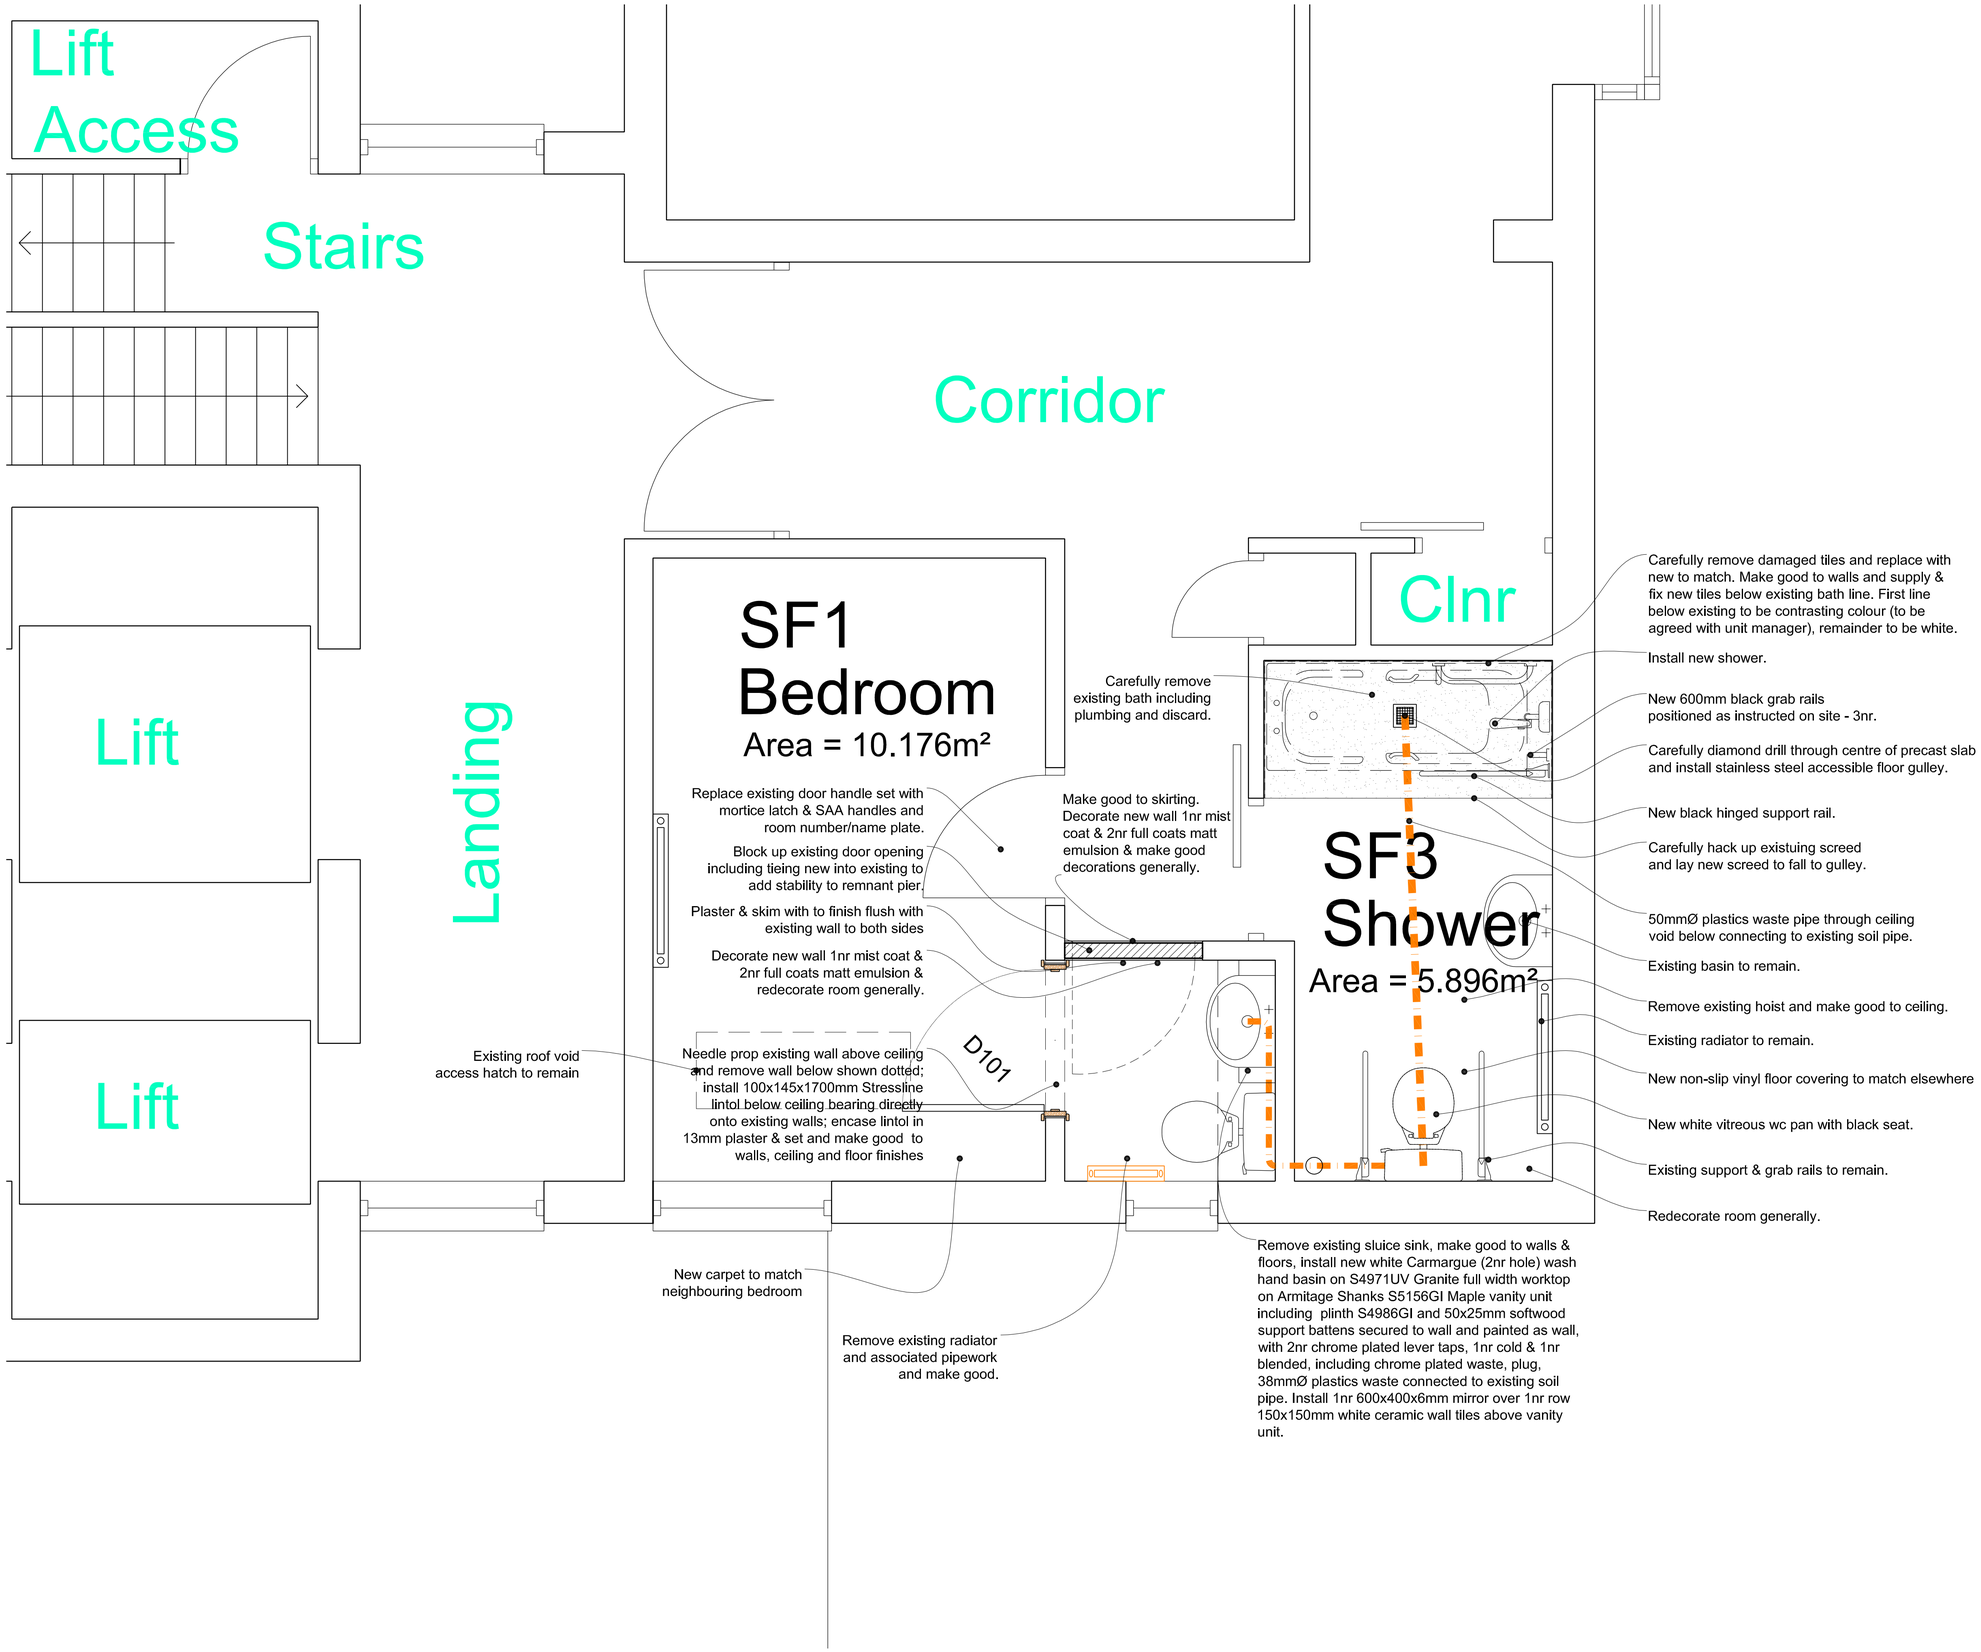

Proposed Plan

Notes:

1. This document is the property of Nottingham City Council and may not be used, copied or reproduced in whole or in part in anyway without express prior written consent.
2. Any Ordnance Survey map shown on this drawing is reproduced from Ordnance Survey material with the permission of Ordnance Survey on behalf of the Controller of Her Majesty's Stationery Office © Crown Copyright. Unauthorised reproduction infringes Crown copyright and may lead to prosecution or civil proceedings. Nottingham City Council 100019317 2004.
3. Do not scale from this drawing. All dimensions to be taken from dimensioned drawings only. Dimensions shown are indicative and are to be checked on site prior to the commencement of work or ordering of any materials. Discovery of major discrepancies are to be immediately brought to the attention of the contract administrator.
4. All drawings to be read in conjunction with all other contract documents.
5. Asbestos
   Upon the discovery of any suspect asbestos based materials the contractor shall immediately stop all work and inform the contract administrator and health and safety advisor to confirm what further actions are required. All asbestos materials identified for removal must be removed by an approved licensed contractor. A method statement will be required for these works.

Contract

	Revisions:	Drawn	Checked	Date
H	Revised CSCI scheme	KNS	GH	18-12-07
G	Door to SF1 to remain	KNS	GH	11-10-07
F	Sanitaryware amended	KNS	GH	4-10-07
E	Redrawn Notes added	KNS	GH	02-10-07

Design Services
Resources Department
Severns House
20 Middle Pavement
Nottingham
NG1 7DW
Tel. 0115 915 5555
Fax. 0115 915 8156
Nottingham City Council

Project
Oakdene EPH
Internal Alterations
Title
Rooms SF1 & SF3
Proposed Layout

Scale	Site Code No. (UPRN)		Patch Area Reference :	
1:20	Drawn KNS	Checked GH	Date 02-10-07	

A

Drawing No.
SS104/007

E F G

© Nottingham City Council

A1-1

PDF processed with CutePDF evaluation edition www.CutePDF.com