Ground Floor Plan 1:200

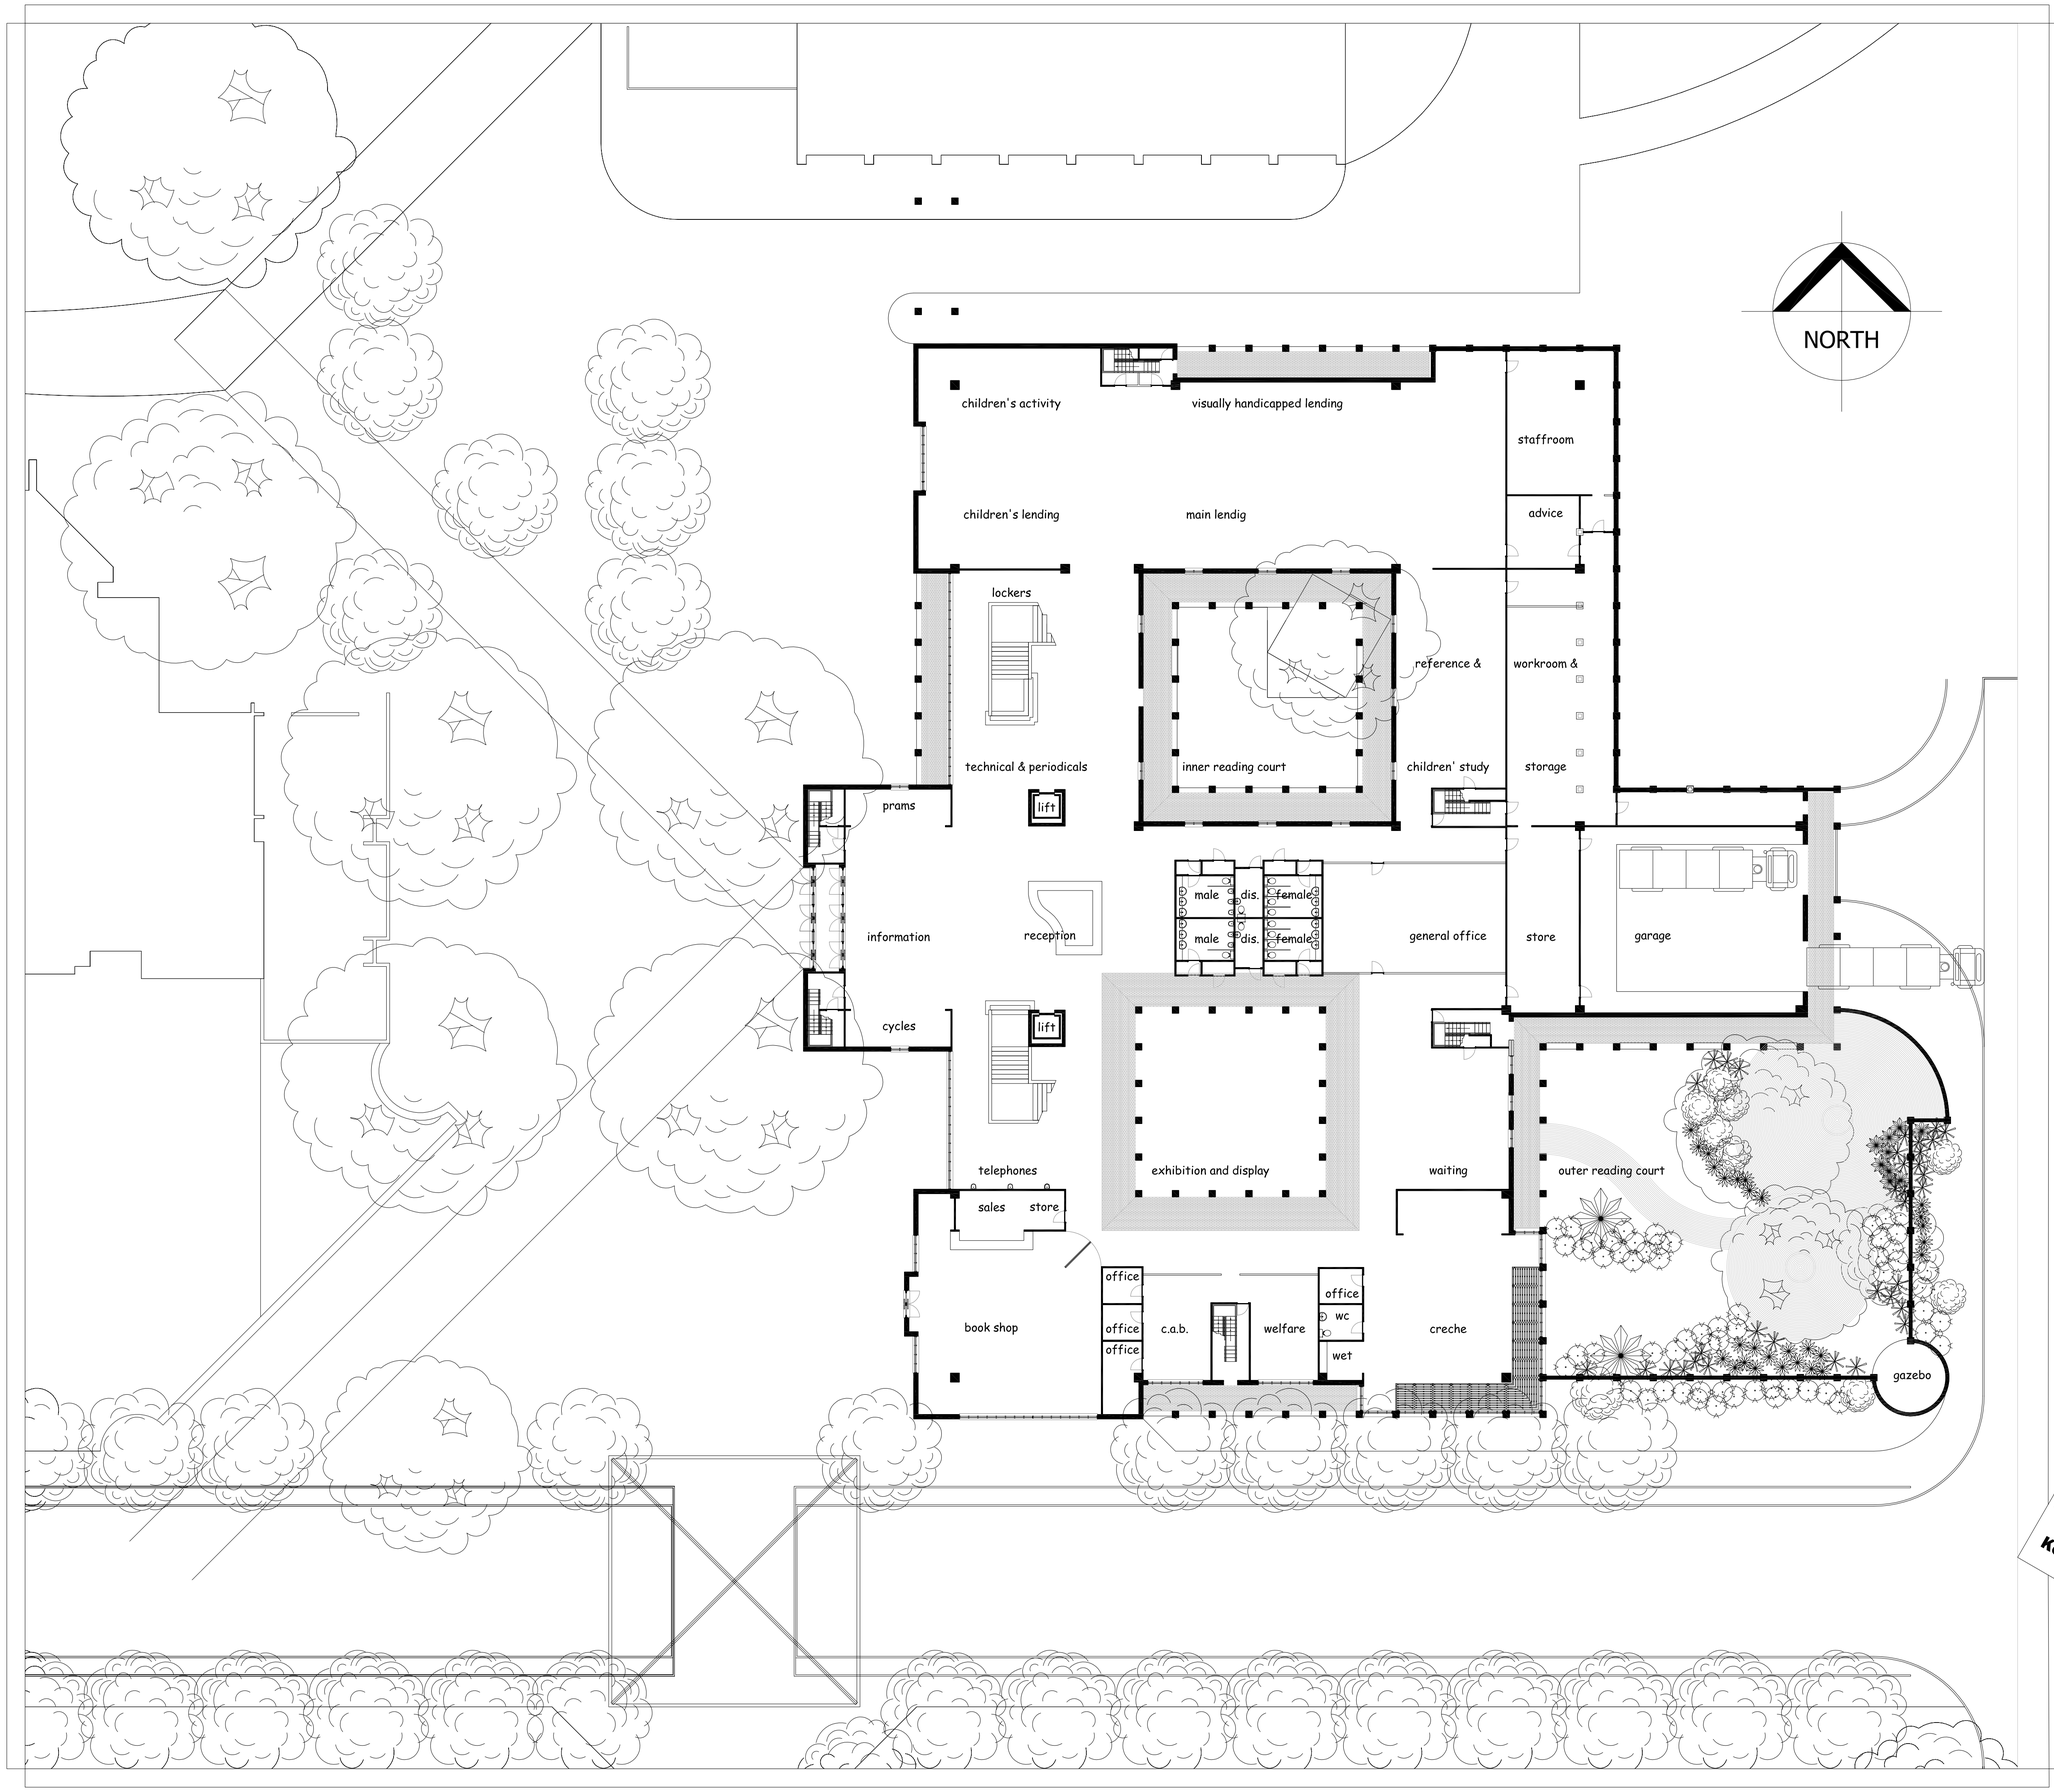

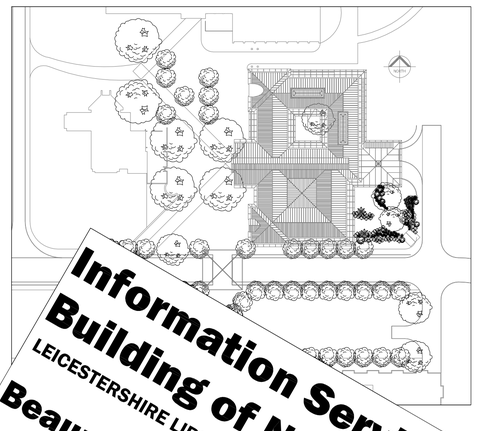

Information Services Building of Noeology

LEICESTERSHIRE LIBRARIES & SOCIAL SERVICES

Beaumont Leys: Leicester

Kevin Stewart: Birmingham School of Architecture

PDF processed with CutePDF evaluation edition www.CutePDF.com